MOSAEDIA (2)

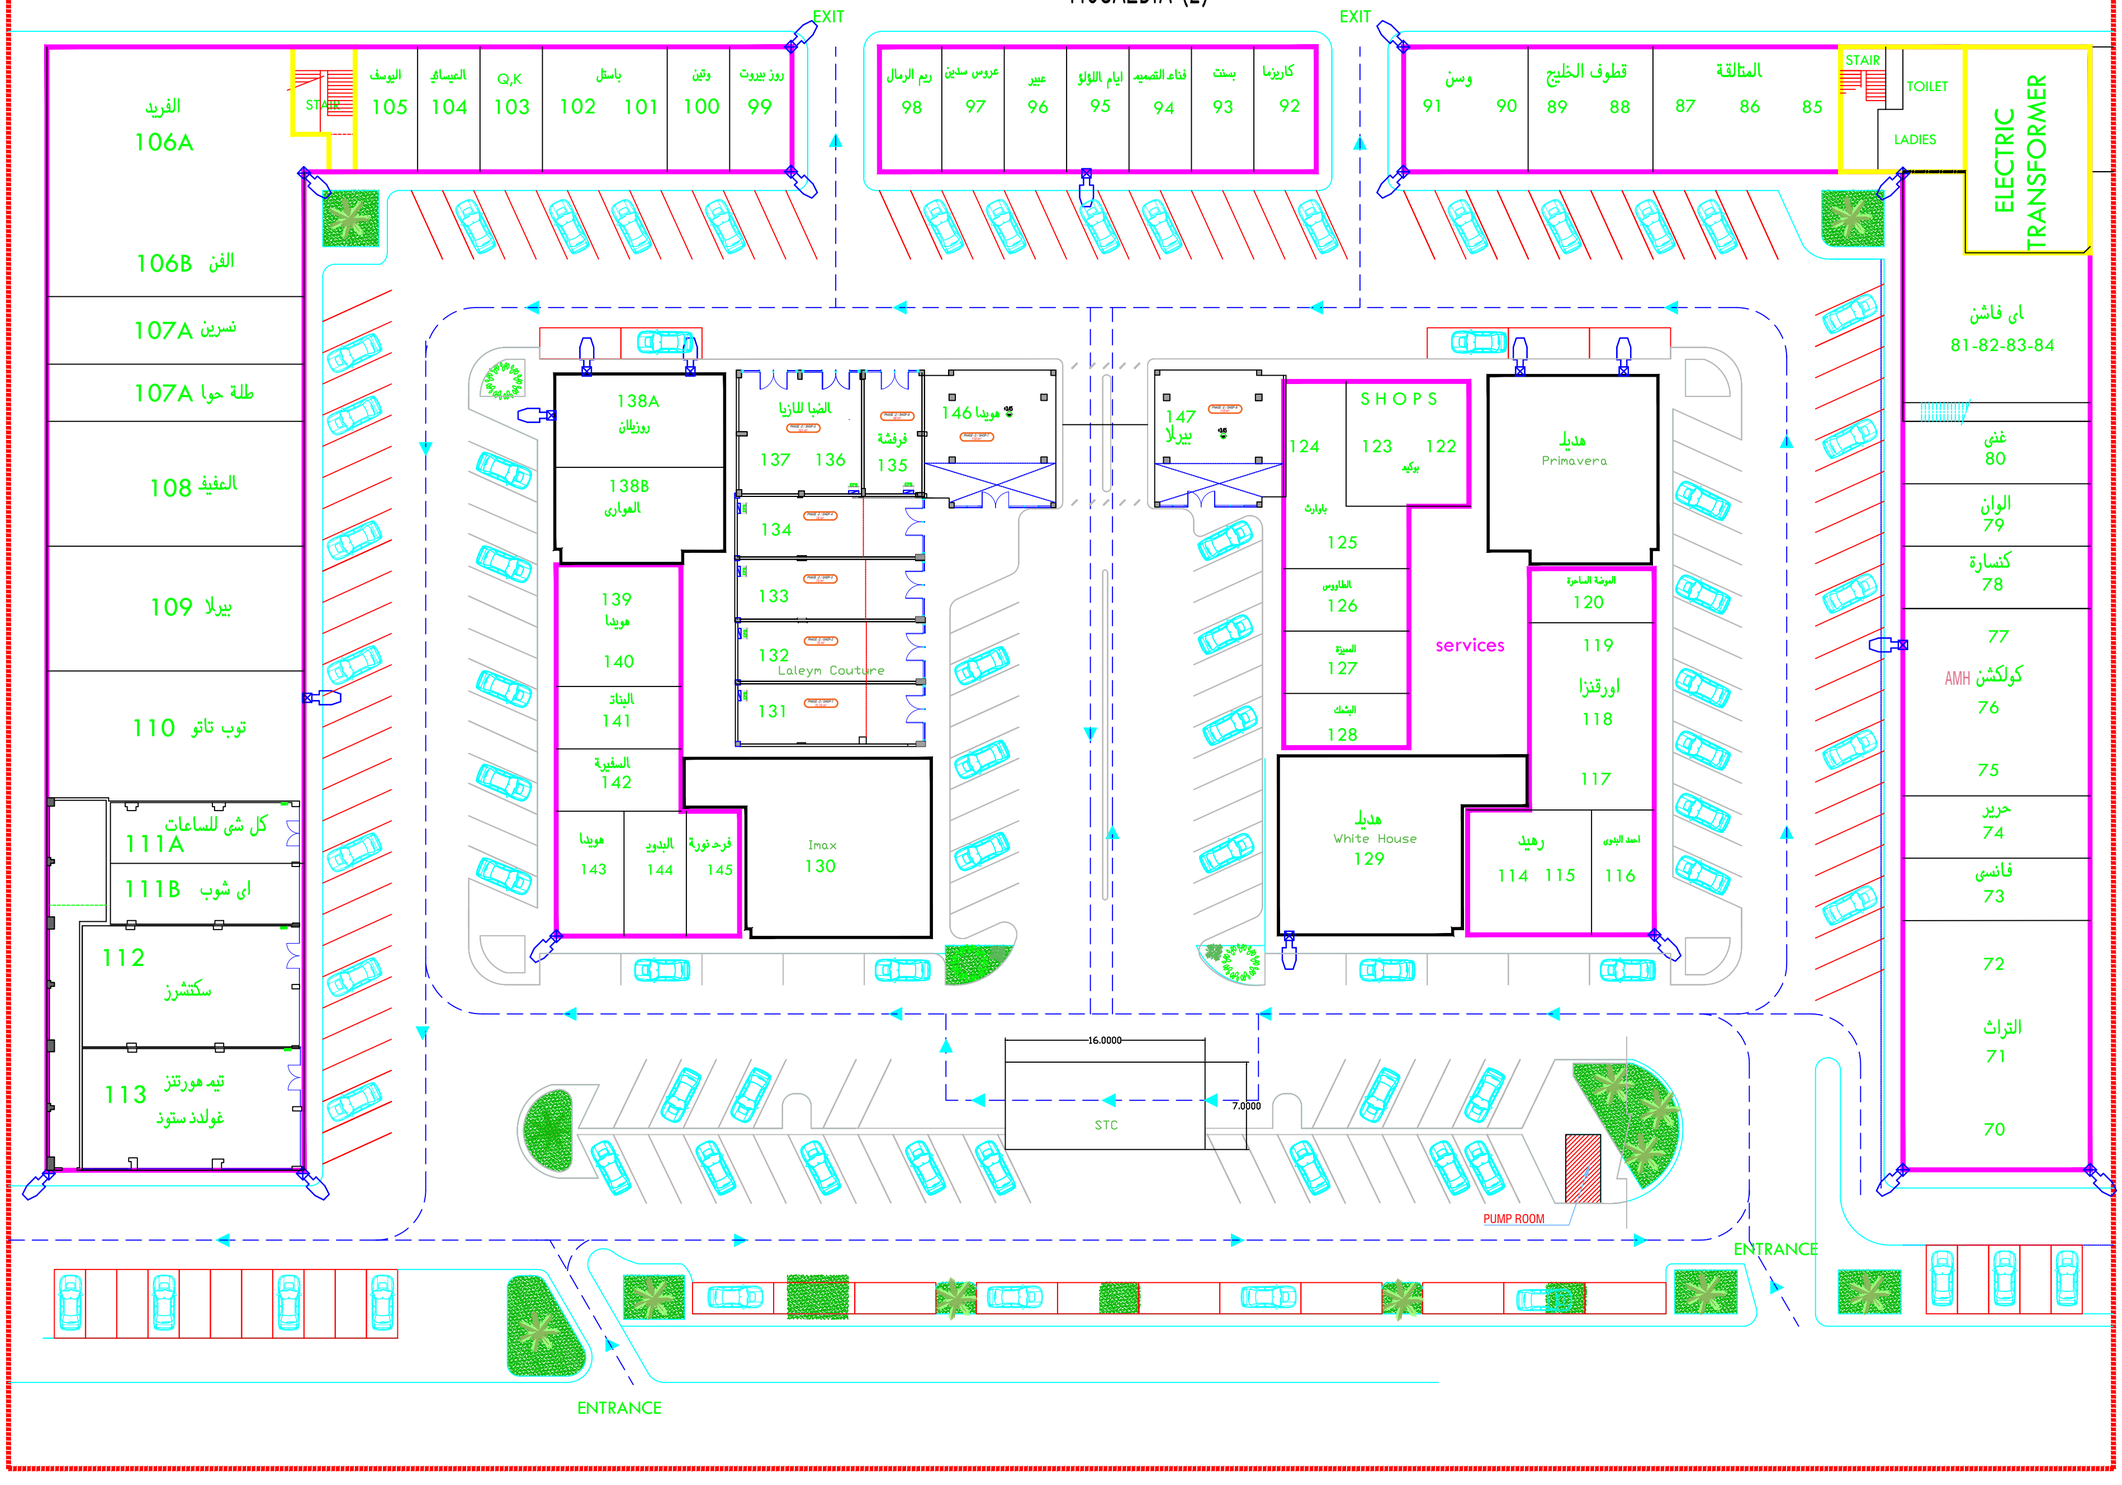

MOSADIYA LAYOUT

Balubaid Engineering

www.balubaid.com

This drawing depicts design intent only and is to be read in conjunction with detailed drawings showing precise structural, mechanical and electrical specifications. Prior to commencing work, contractors and consultants must :

- verify all dimensions on site
- produce shop drawings
- check calculations
- verify materials to be used.

Designers verification of layout, finishing and details must be obtained. Specifications not made must be obtained from the architect or designer.

©Copyright 2015 BGC
ALL RIGHTS RESERVED.
Reproduction prohibited unless authorized in writing by BGC

أسواق المساعدة
AL-MOSEDIA PLAZA

REV. NO.	DESCRIPTION	DATE

ARCHITECT	PROJECT MANAGER
X	

STRUCTURAL	ELECTRICAL	MECHANICAL

CHECKED BY	DRAWN BY	DESIGN BY
	Hanan	

PROJECT TITLE

MOSADIYA NEW SHOPS

OWNER

OMAR A BALUBAID

DRAWING TITLE

LAYOUT

SCALE	REVISION NO.	DATE

PROJECT NO.	SHEET NO.